SITE PLAN KEY NOTES

01	CONCESSION TRAILER
02	EXISTING BLEACHERS TO BE RELOCATED
03	PRESS BOX, PREFABRICATED
04	PITCHING BULLPEN
05	BATTING CAGE
06	STORAGE CONTAINER
07	ARTIFICIAL TURF
08	NATURAL TURF
09	REMOVABLE FENCE
10	12' WIDE ASPHALT EMERGENCY ACCESS PATH
11	12' WIDE EMERGENCY ACCESS PATH, GRASS PAVERS
12	6' WIDE CONCRETE SIDEWALK
13	CONCRETE SHOTPUT PAD
14	ELEVATED SCOREBOARD
15	LIGHTED FLAG POLE
16	THICKENED ASPHALT TRACK FOR EMERGENCY ACCESS
17	NEW BLEACHERS
18	RESTROOM FACILITY
19	EXIST. SANITARY MANHOLE
20	RUBBERIZED ASPHALT SURFACE FOR HIGH JUMP
21	POTENTIAL RETAINING WALL
22	NEW BLACK VINYL COATED FENCING
23	EXISTING TENNIS COURTS TO REMAIN
24	RELOCATE TRANSFORMER
25	EVENT SPACE
26	TICKETING PAVILION
27	ELECTRIC POLE
28	EXIST. STORM STRUCTURE TO REMAIN
29	EXIST. IRRIGATION BOX
30	ASPHALT OVERLAY OF EXISTING PARKING LOT

LEGEND

- NEW ASPHALT PAVEMENT
- NEW CONCRETE SIDEWALK
- NEW GRASS PAVERS
- EXISTING BRICK PAVERS
- NEW NATURAL TURF

NOTE:SYMBOLS IN LEGEND ARE NOT TO SCALE

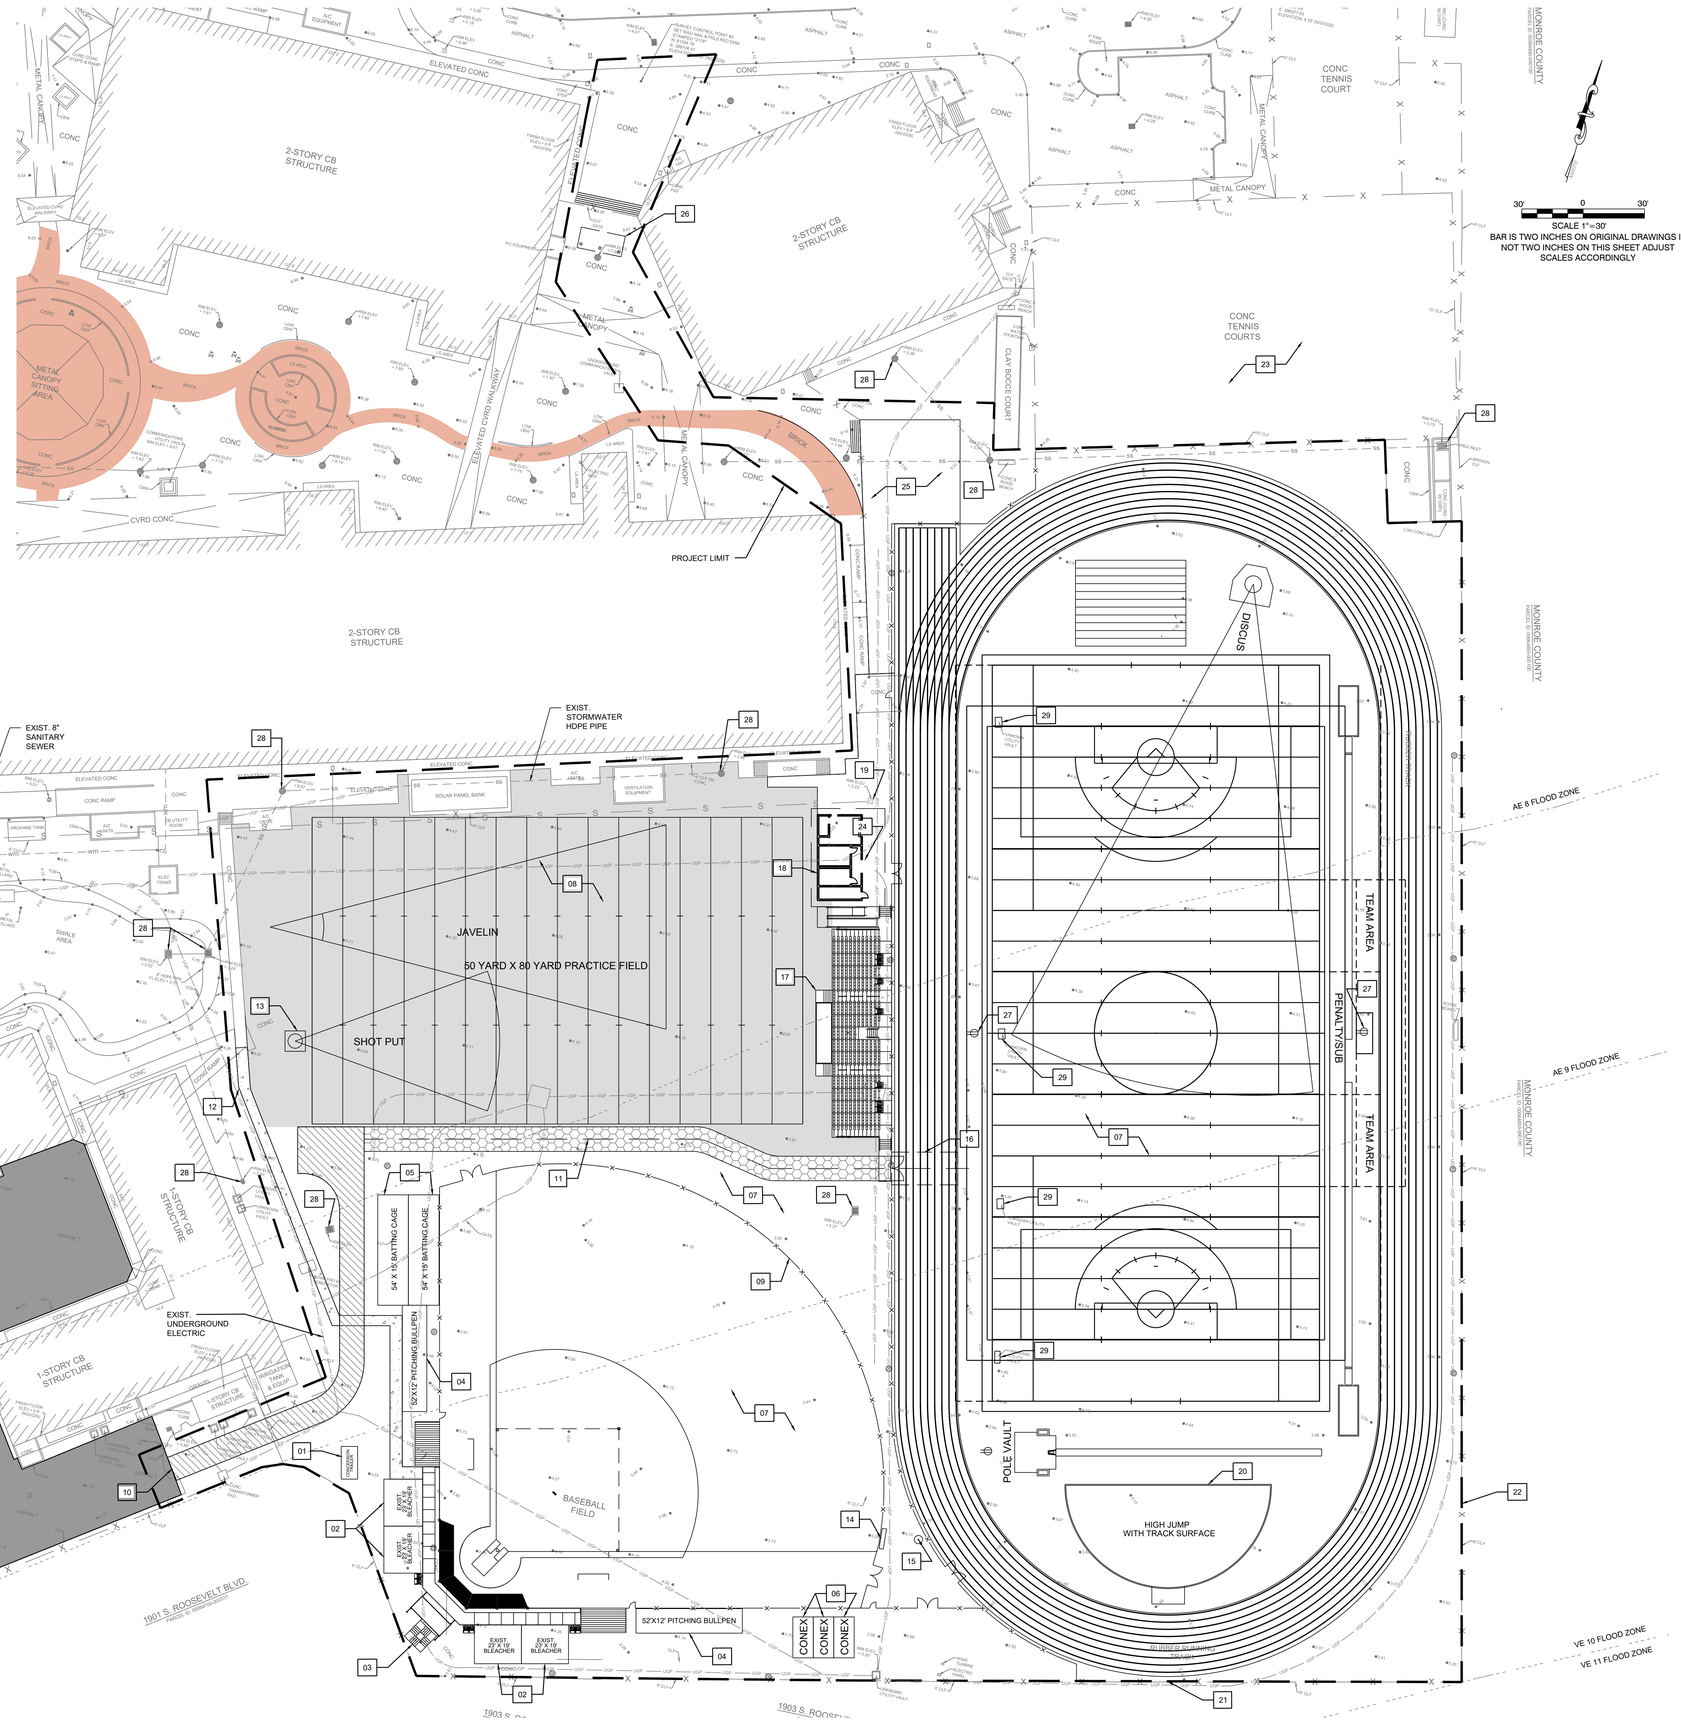

HARVARD • JOLLY ARCHITECTURE
2741 DR. MLK JR. ST. N. ST.PETE, FL 33704 | 727-896-4611 | www.HarvardJolly.com | AAC000119

PEREZ ENGINEERING & DEVELOPMENT, INC
Certificate of Authorization No. 8579
1010 Kennedy Drive, Suite 202
Key West, Florida 33040
(305) 293-9440

KEY WEST HIGH SCHOOL BACK YARD RENOVATION

2100 FLAGLER AVE
SCHEMATIC DESIGN

Comm. No:	19063
Date:	3/10/20
Drawn:	*

Revisions

No.	Date	Note

TO THE BEST OF MY KNOWLEDGE, THE PLANS AND SPECIFICATIONS COMPLY WITH THE MINIMUM BUILDING CODES.

©2020 HARVARD JOLLY, INC.

DD
SITE PLAN

C-100

Filename:M:\Projects\2019 Folder\191065\dwg\Preliminary\C-100_DD Site Plan Plot Date:4.2.2020 Plotted By:Alan Perez